



interior
design
est.

Mr. Khaled Fahd Al-Buqami



Ground Floor

الدور الارضي

Shop Drawing

2026





interior
design
est.


Client :	Mr. Khaled Fahd Al-Buqami		
Location :	Riyadh	Project :	Residential Villa
Sheet Size :	A3	Interior Elevations	
Scale :	1 /100	Date :	19/ 09 / 2026

Legends and Specifications

Code	Image	Type	Details

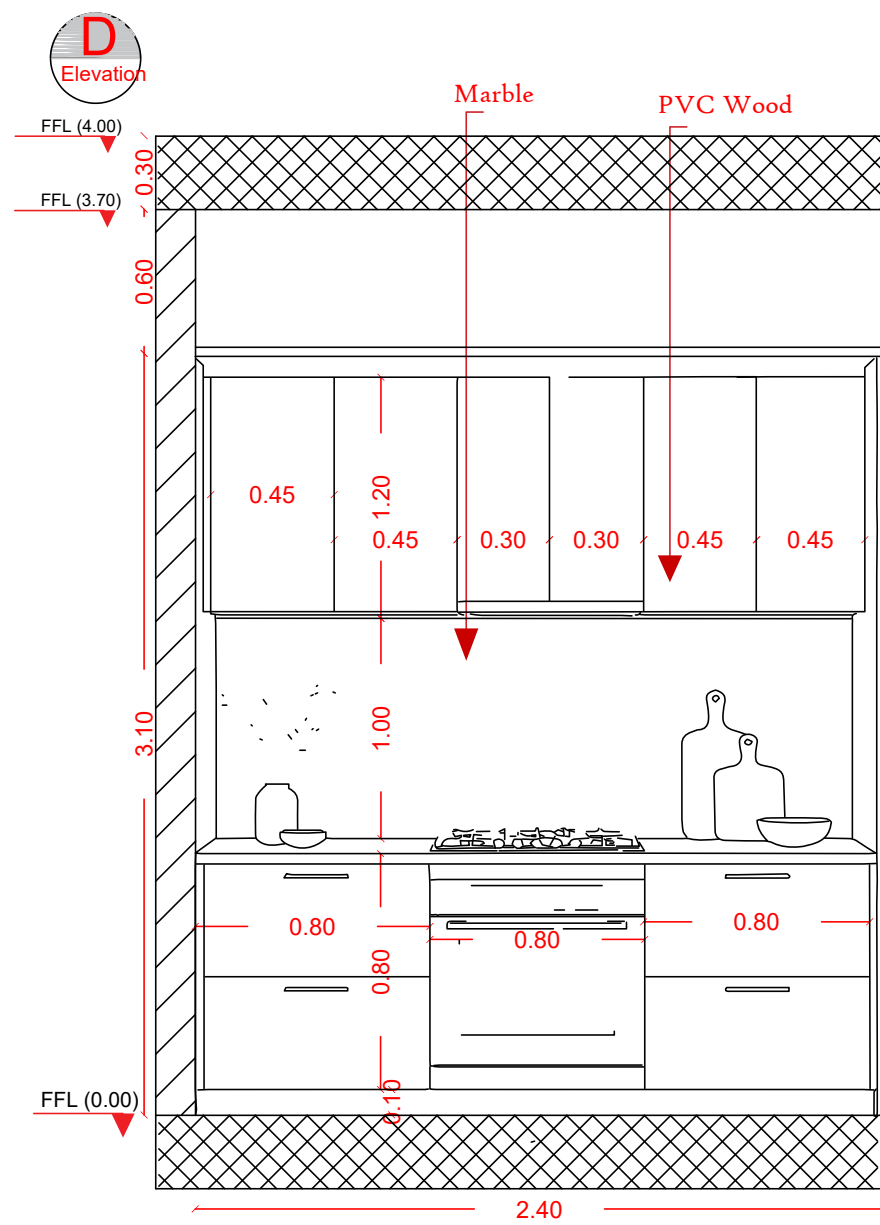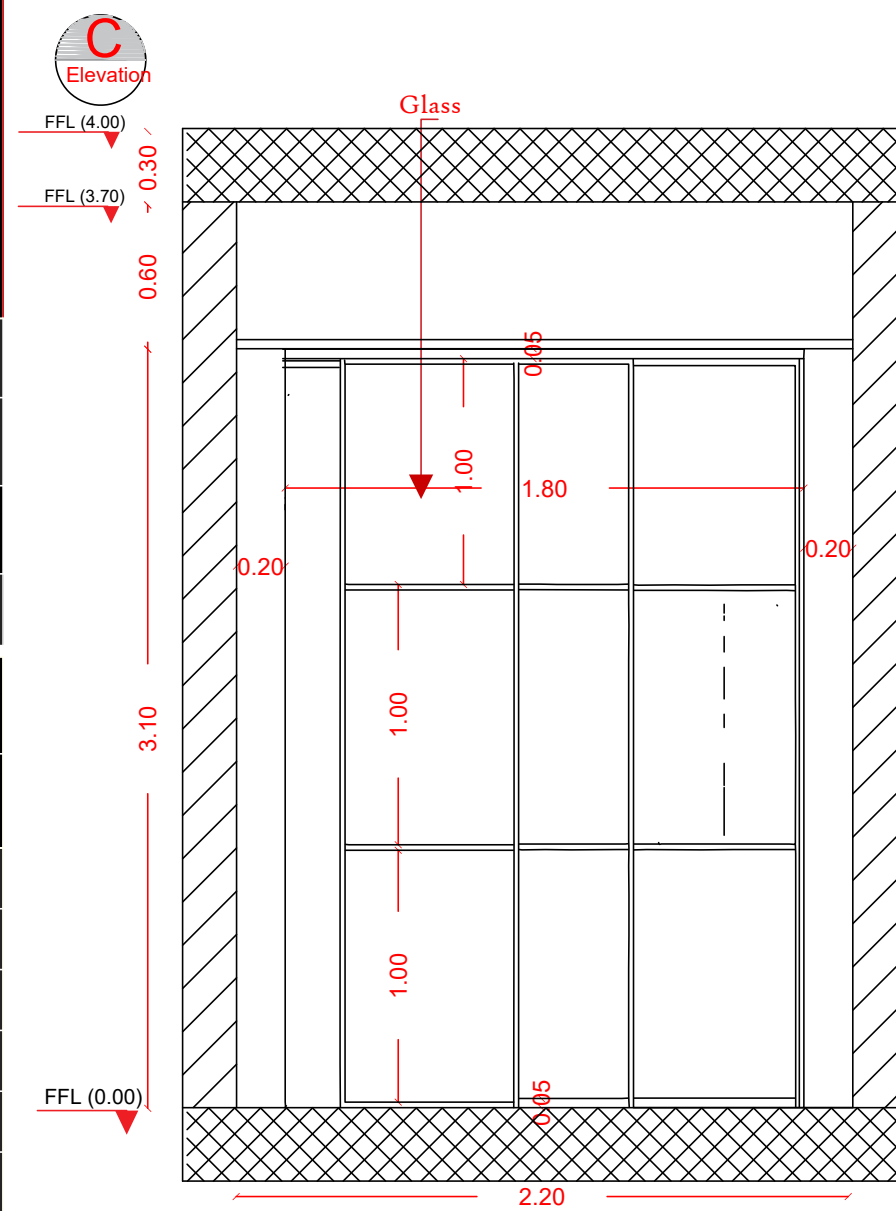

- Kitchen
- Ground floor

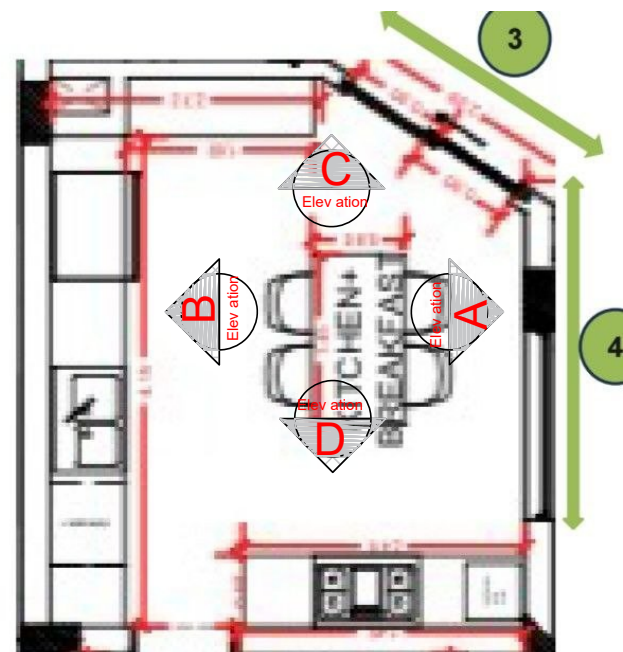






interior
design
est.

Client :	Mr. Khaled Fahd Al-Buqami		
Location :	Riyadh	Project :	Residential Villa
Sheet Size :	A3	Interior Elevations	
Scale :	1 /100	Date :	19/ 09 / 2026

Legends and Specifications			
Code	Image	Type	Details


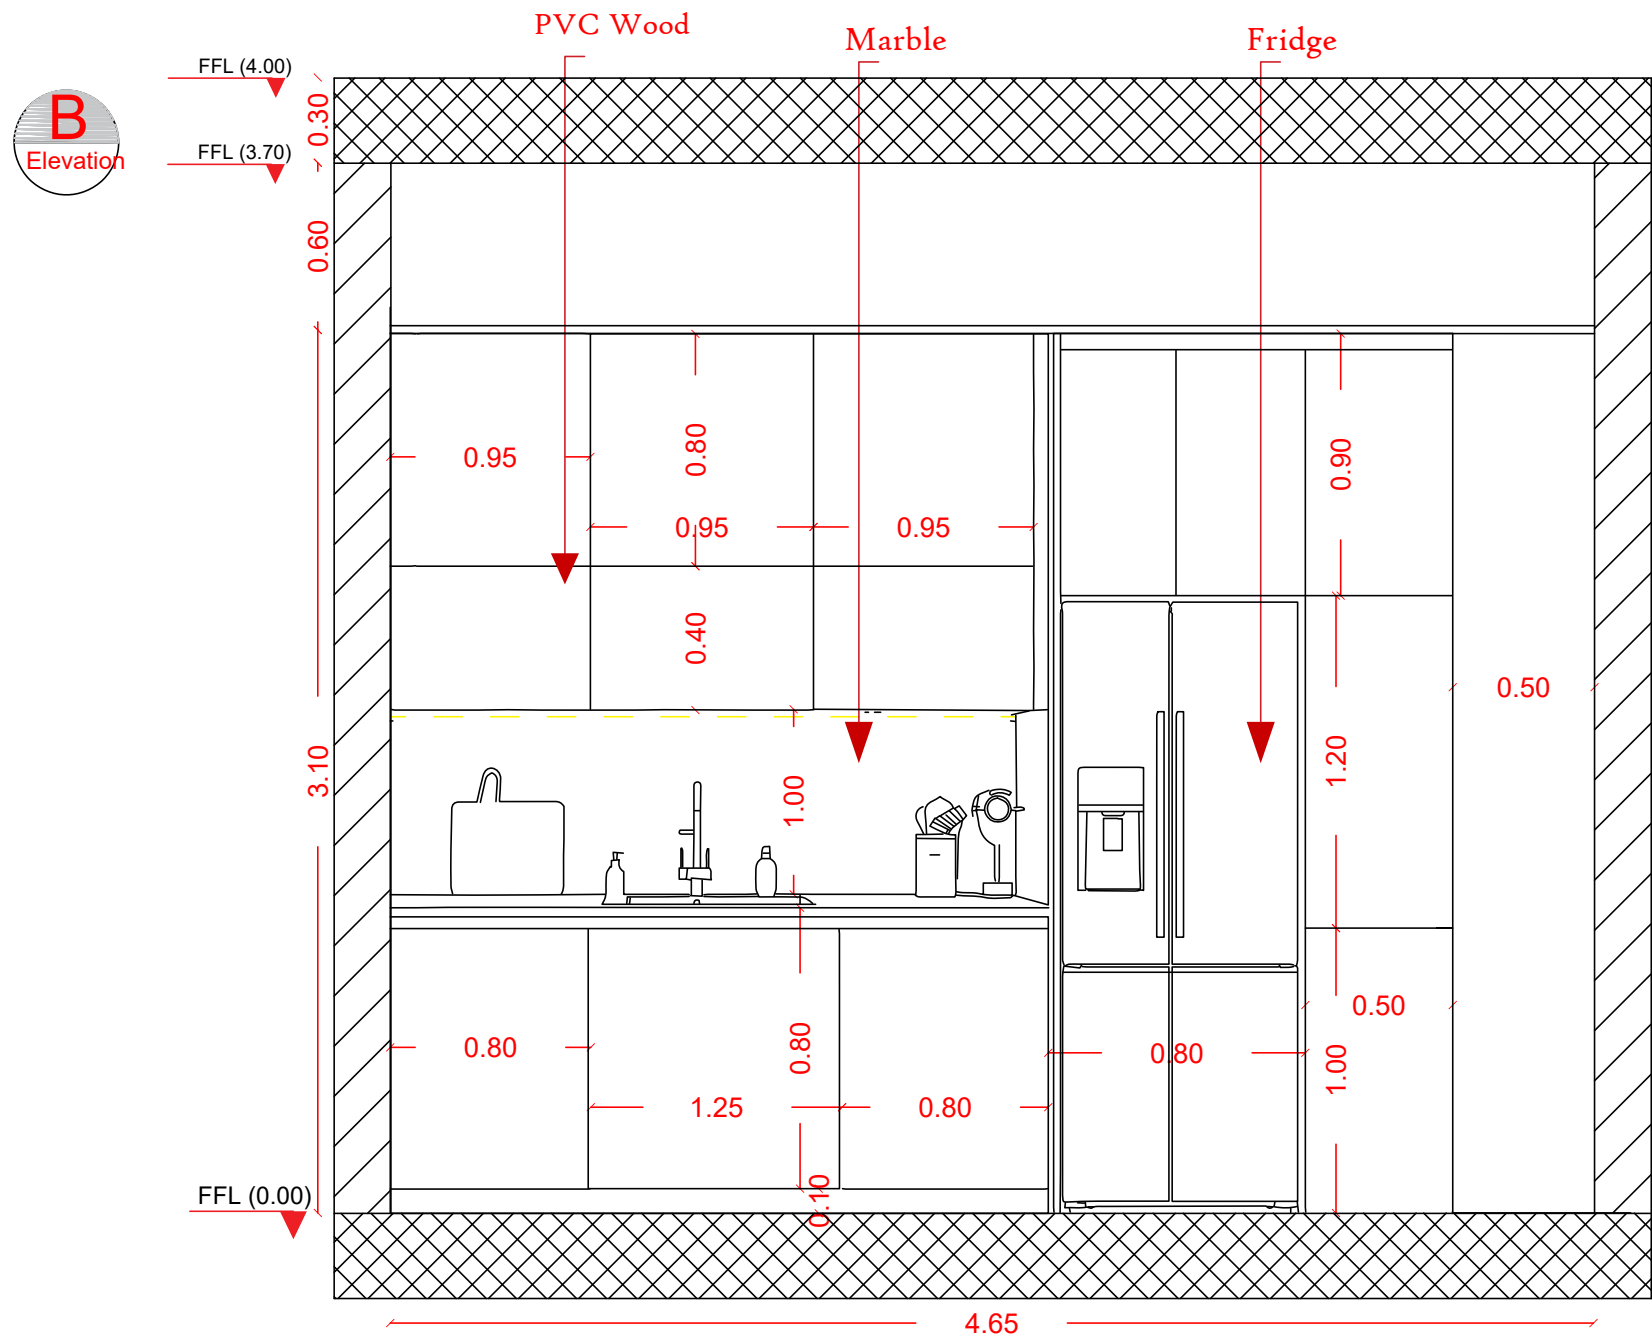


- Kitchen
- Ground floor

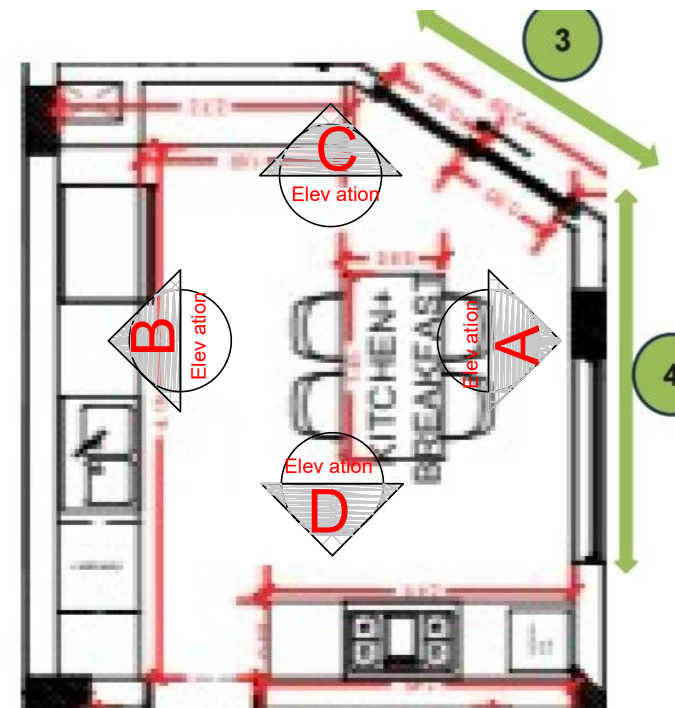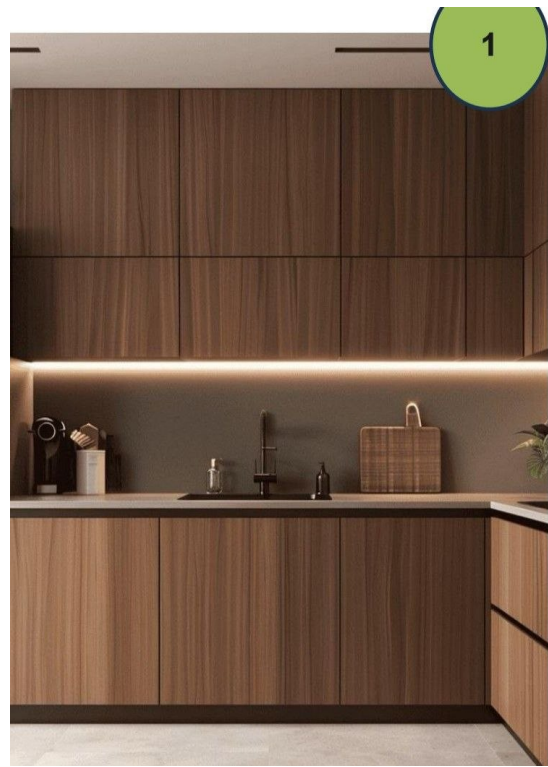


Client :	Mr. Khaled Fahd Al-Buqami		
Location :	Riyadh	Project :	Residential Villa
Sheet Size :	A3	Interior Elevations	
Scale :	1 /100	Date :	19/ 09 / 2026

Legends and Specifications			
Code	Image	Type	Details

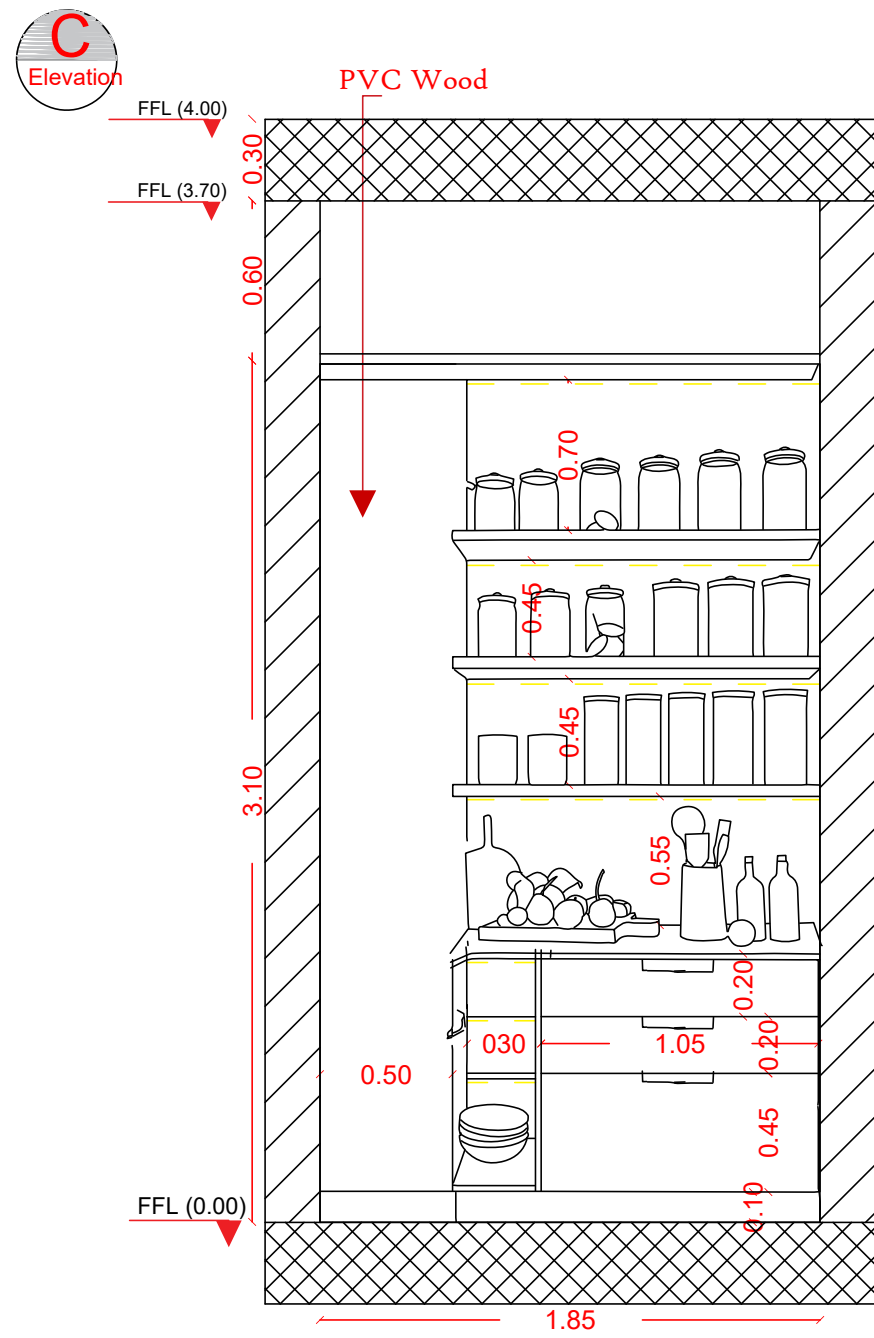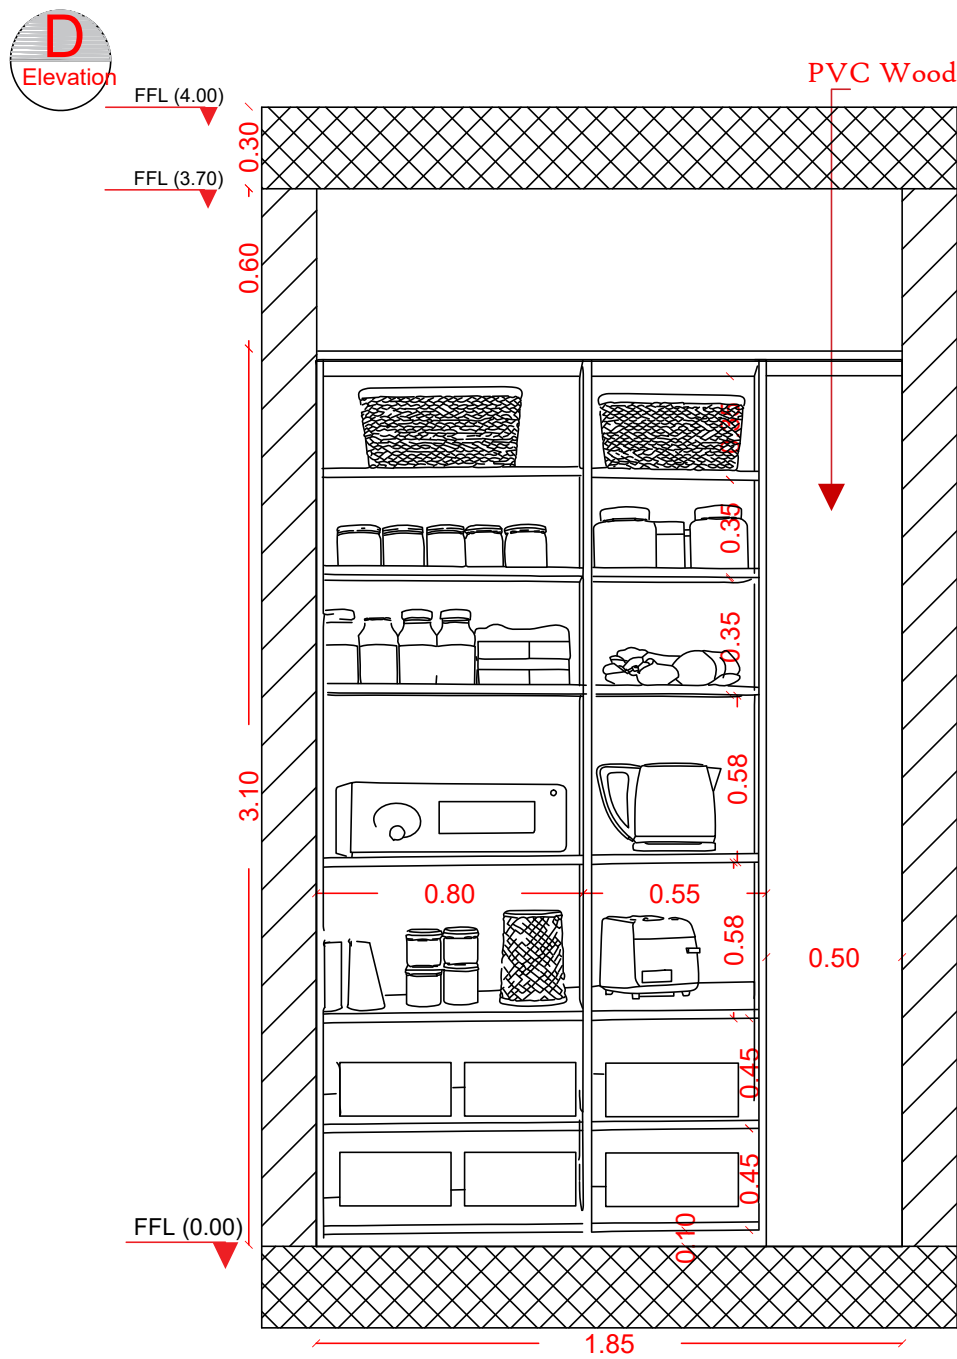

Store •
 Ground floor •

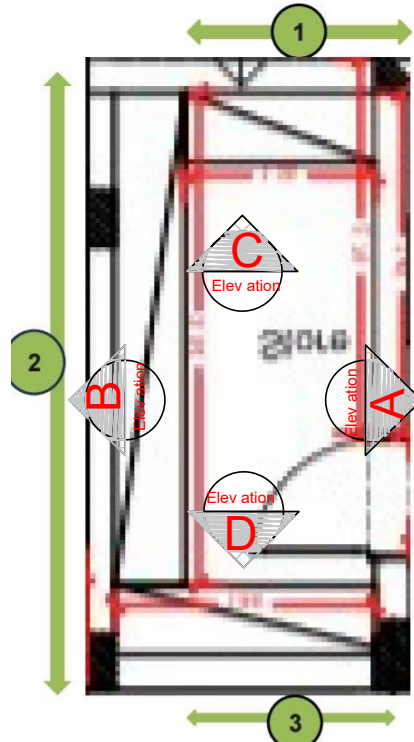




interior
design
est.

Client :	Mr. Khaled Fahd Al-Buqami		
Location :	Riyadh	Project :	Residential Villa
Sheet Size :	A3	Interior Elevations	
Scale :	1 /100	Date :	19/ 09 / 2026


Legends and Specifications

Code	Image	Type	Details

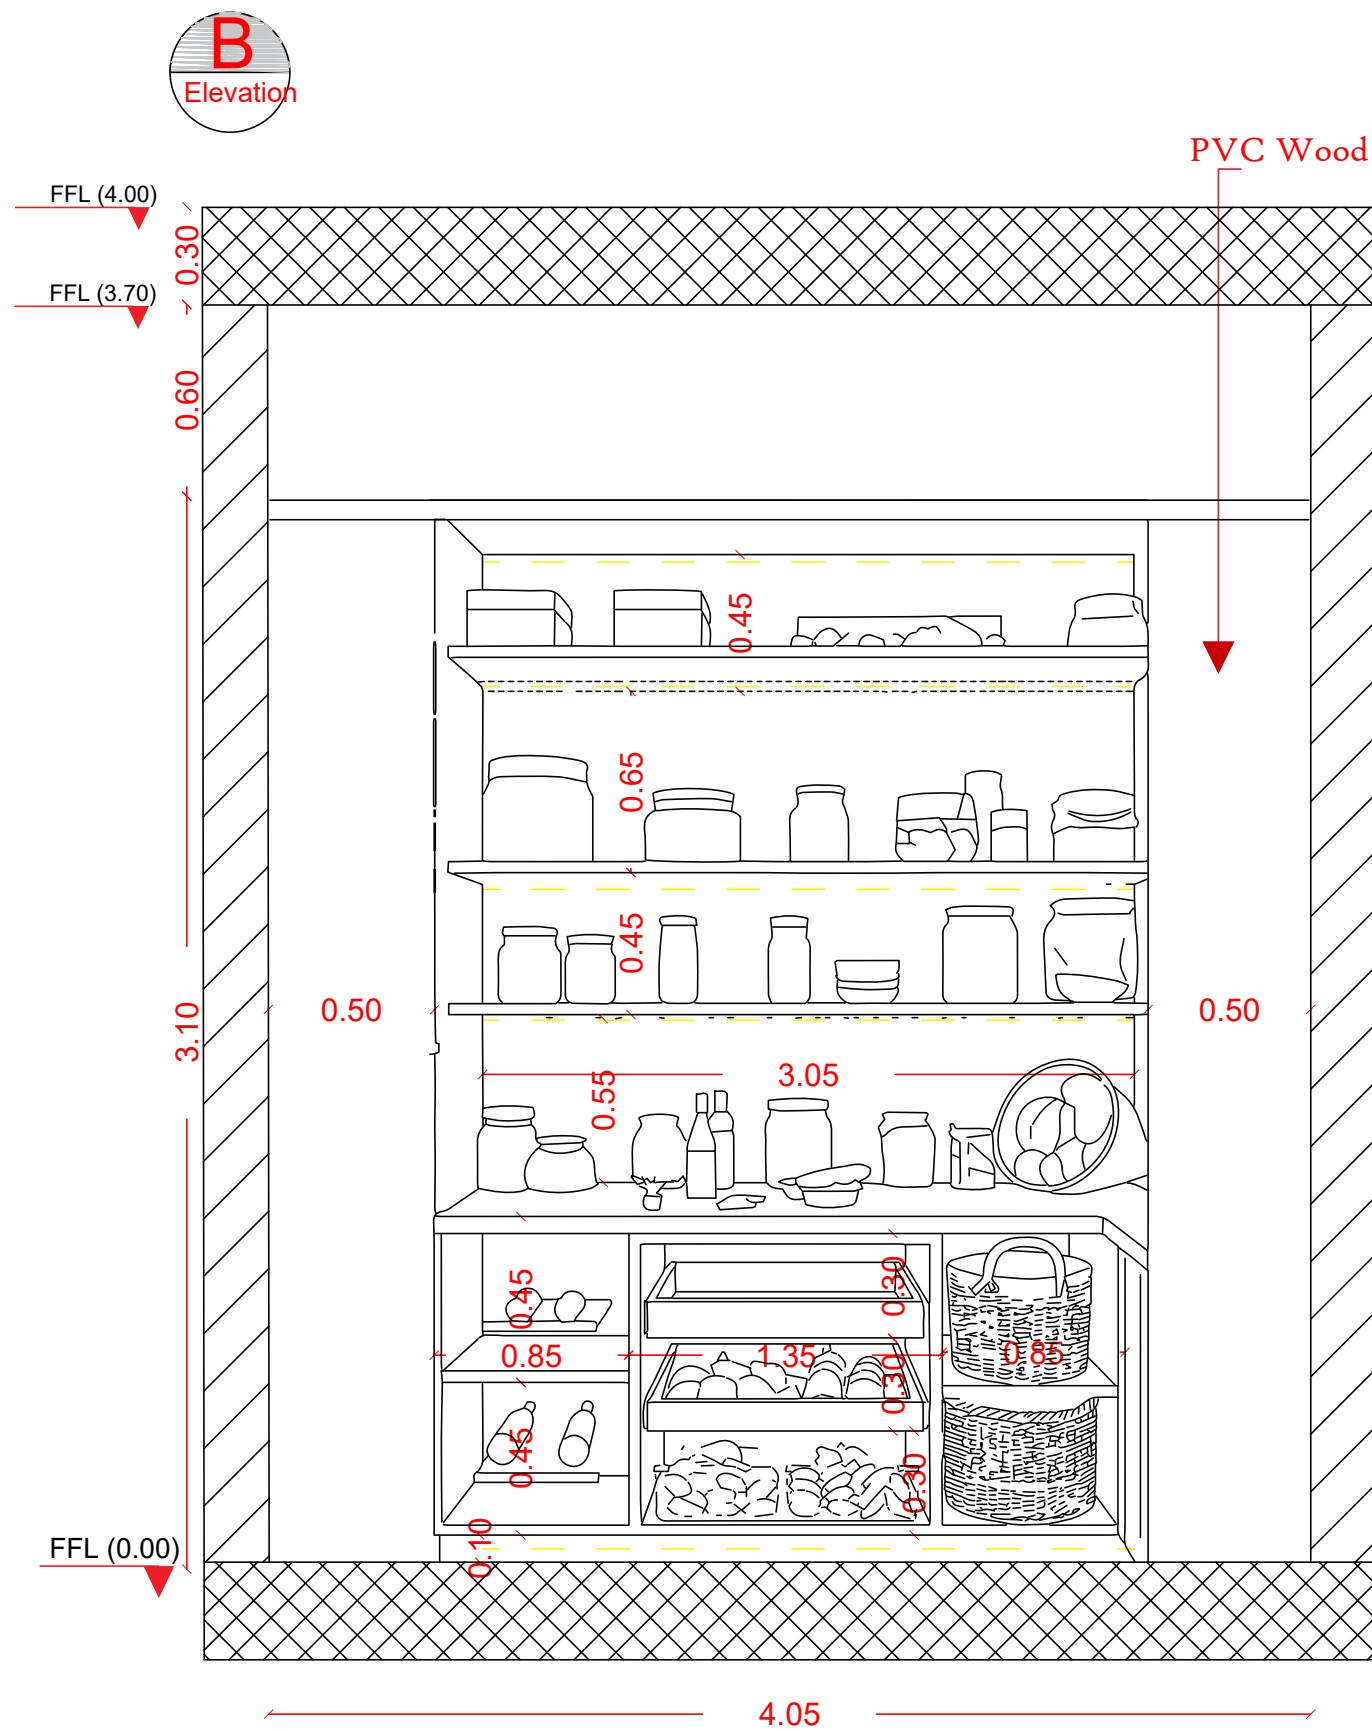

Store

Ground floor

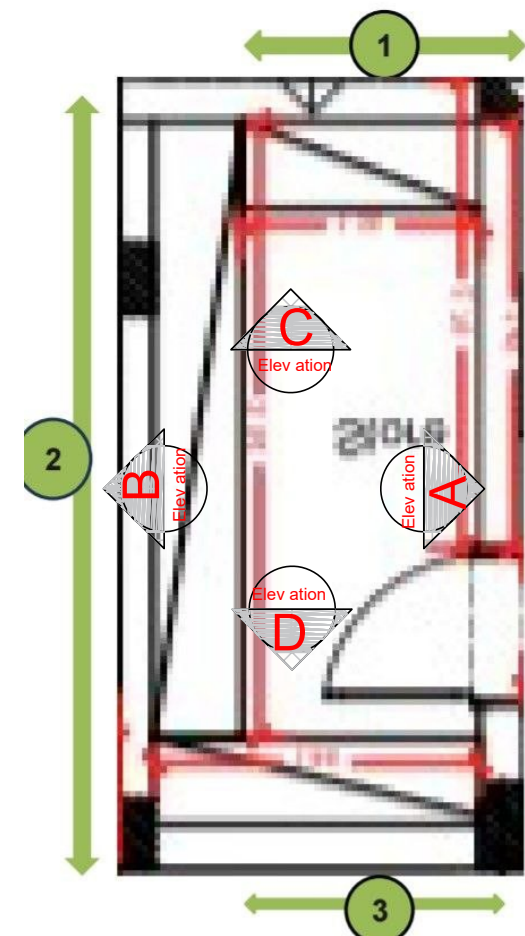





interior
design
est.

Client :	Mr. Khaled Fahd Al-Buqami		
Location :	Riyadh	Project :	Residential Villa
Sheet Size :	A3	Interior Elevations	
Scale :	1 / 100	Date :	19/ 09 / 2026


Legends and Specifications

Code	Image	Type	Details

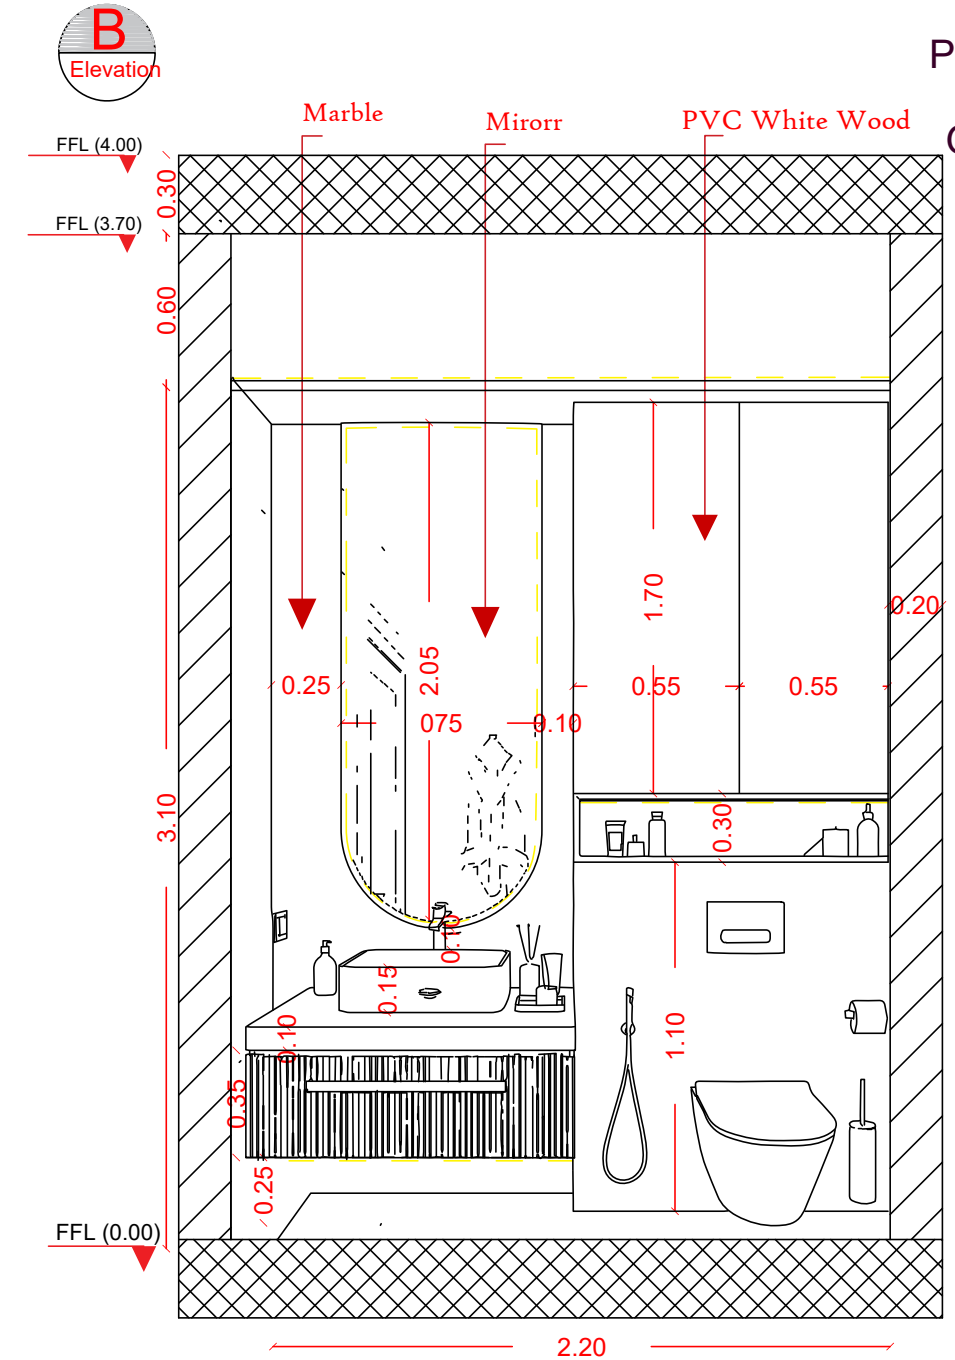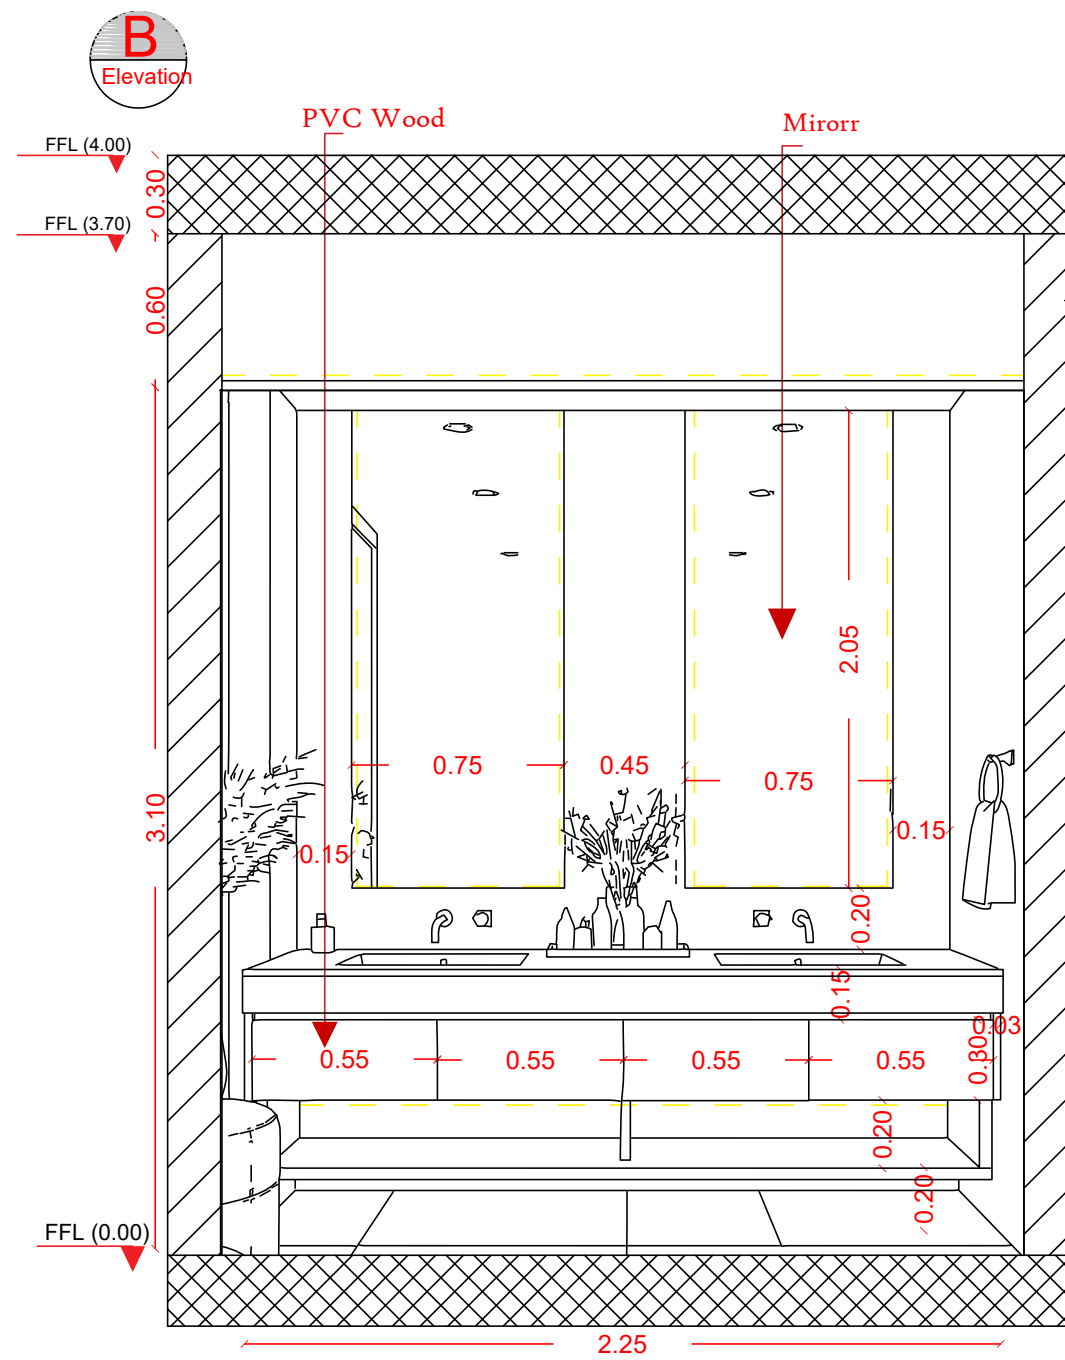


Powder room

Ground floor

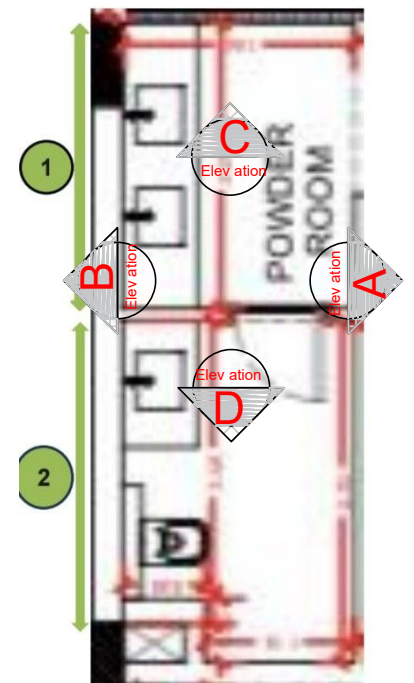


Client :	Mr. Khaled Fahd Al-Buqami		
Location :	Riyadh	Project :	Residential Villa
Sheet Size :	A3	Interior Elevations	
Scale :	1 /100	Date :	19/ 09 / 2026



Legends and Specifications			
Code	Image	Type	Details

 

C
Elevation

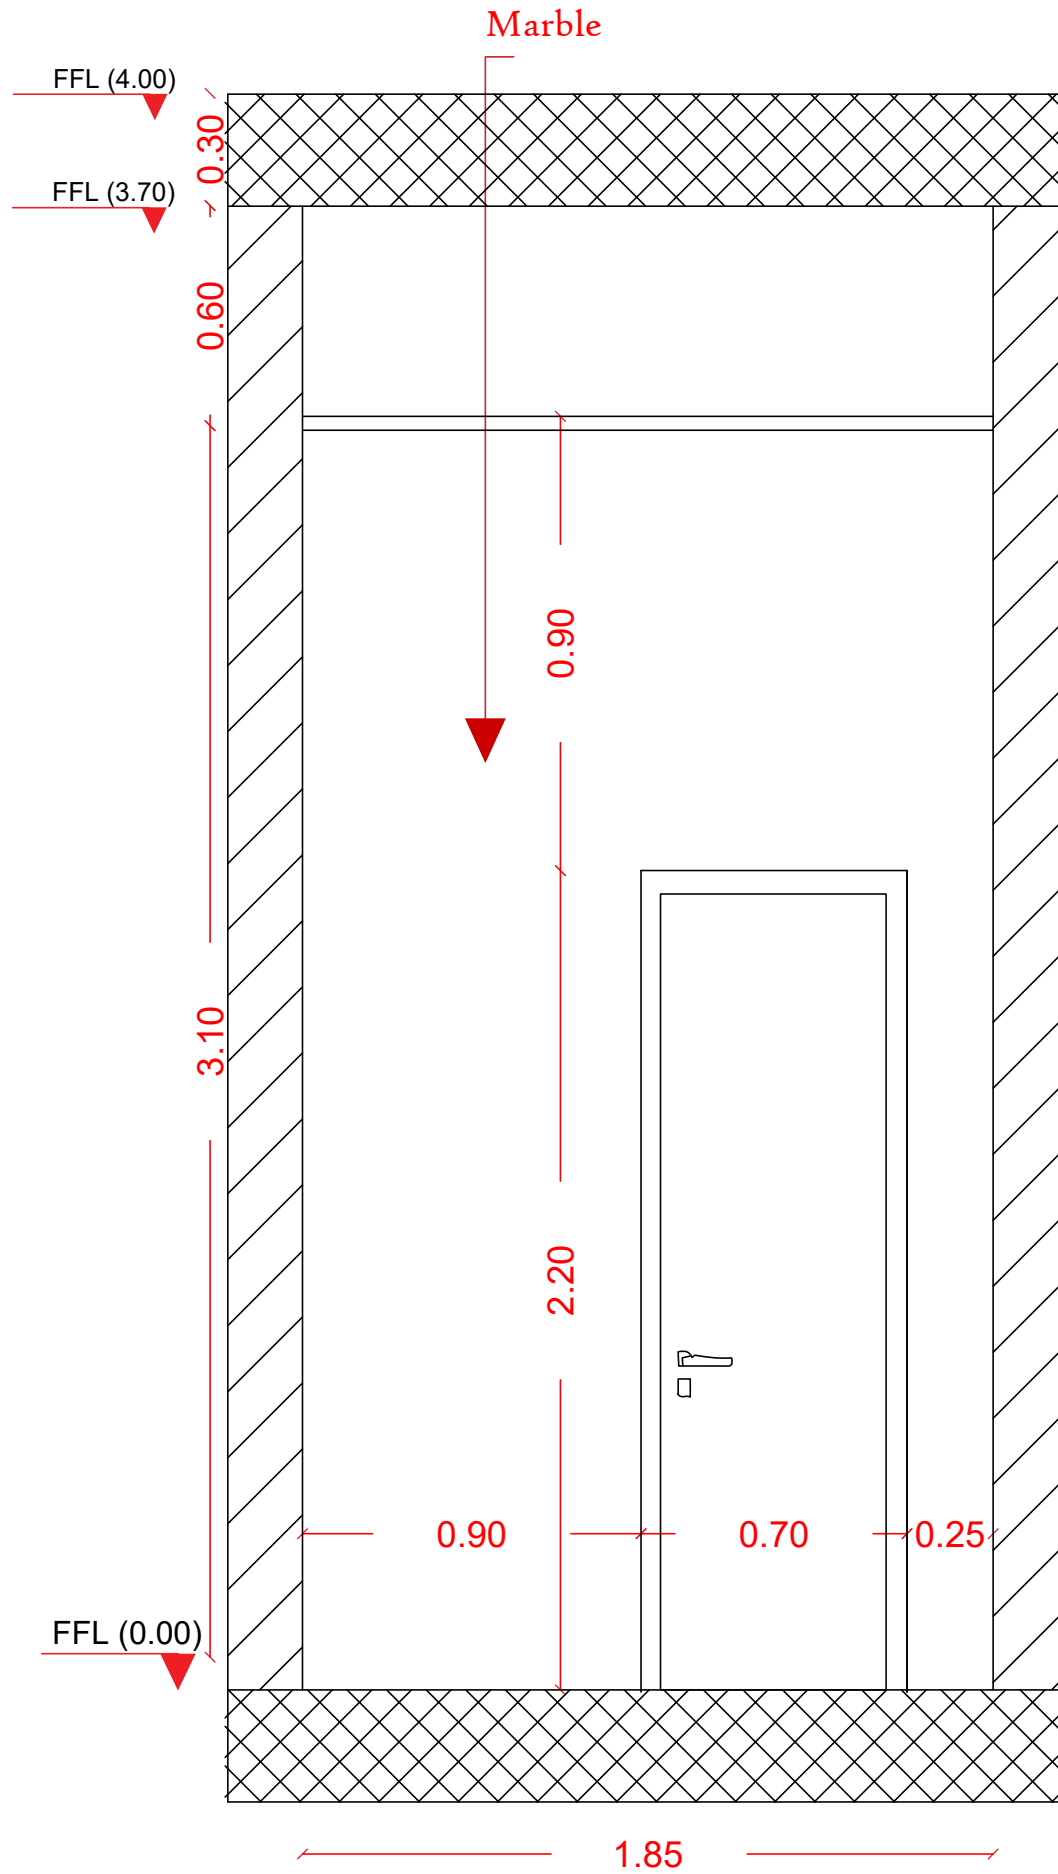

- Powder room
- Ground floor

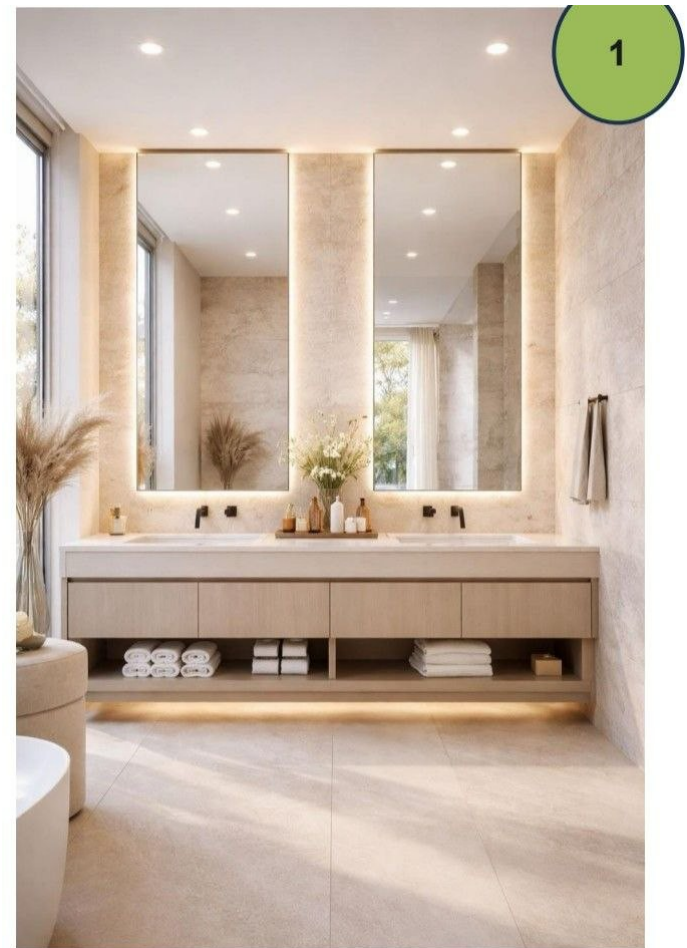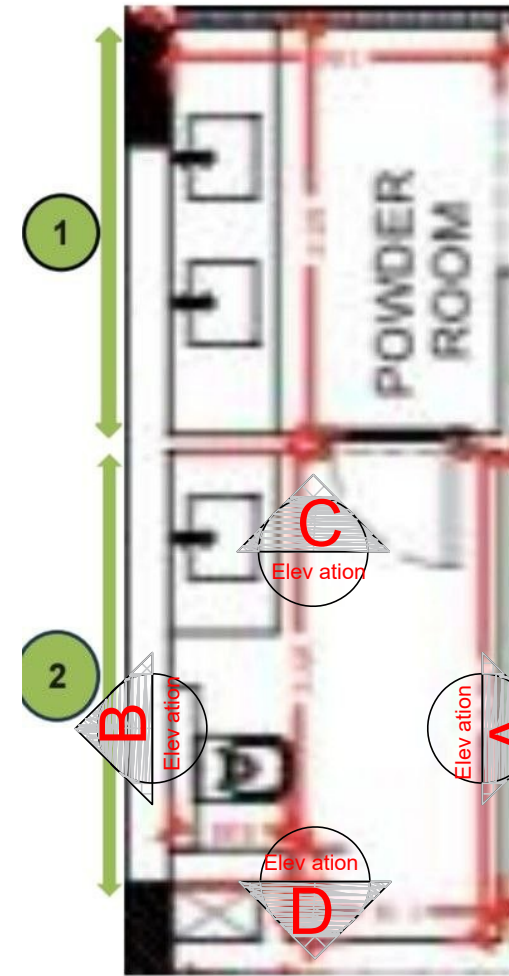





interior
design
est.

Client :	Mr. Khaled Fahd Al-Buqami		
Location :	Riyadh	Project :	Residential Villa
Sheet Size :	A3	Interior Elevations	
Scale :	1 /100	Date :	19/ 09 / 2026



Legends and Specifications

Code	Image	Type	Details

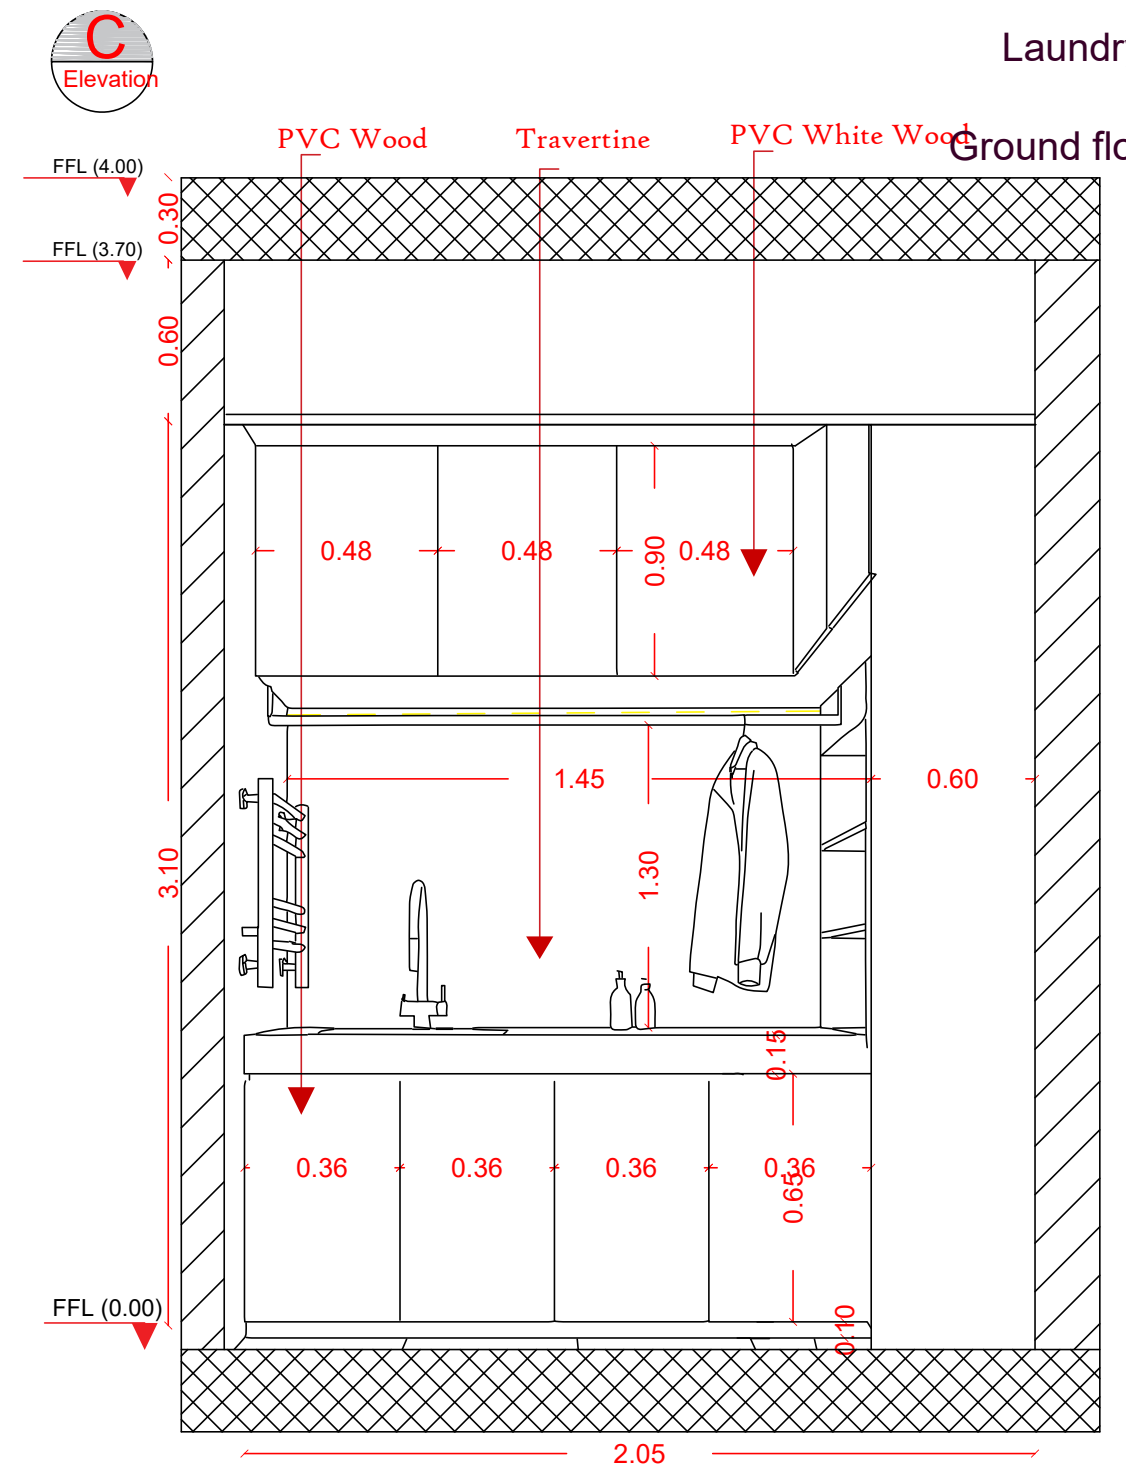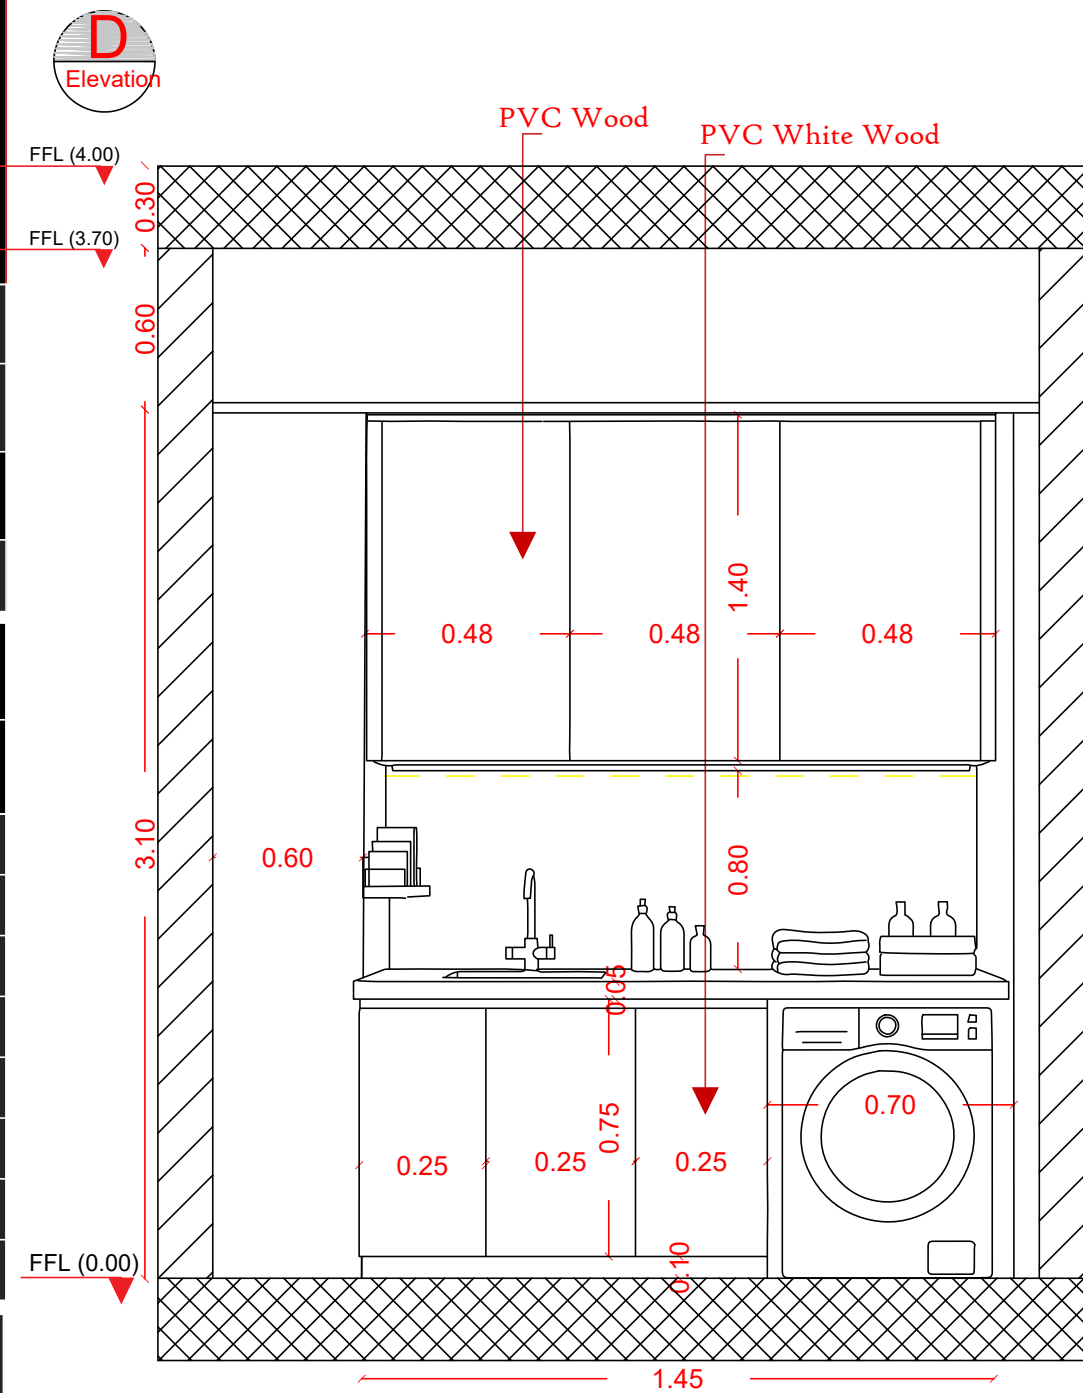

Laundry

Ground floor

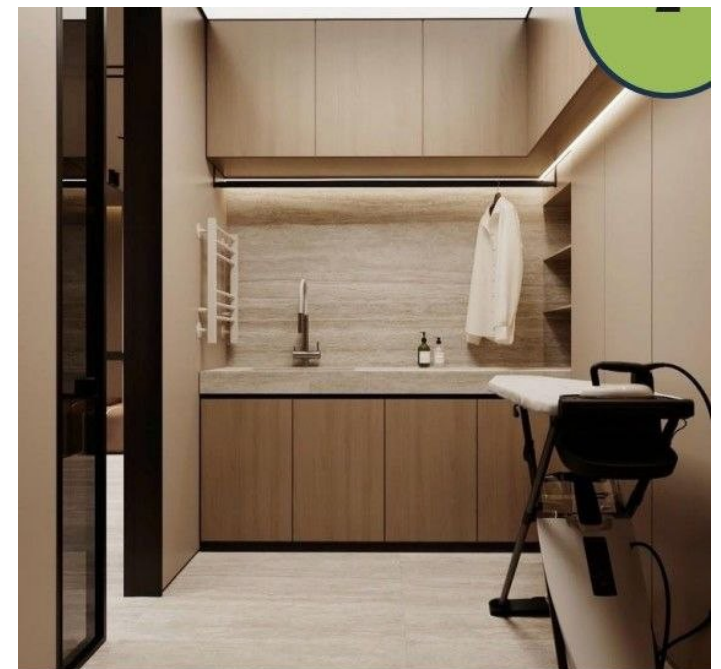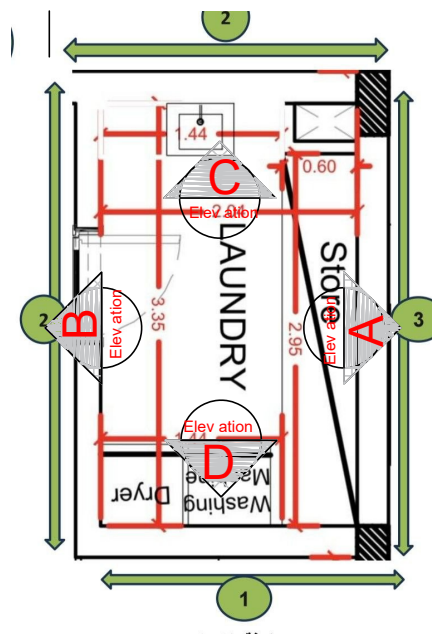




interior
design
est.

Client :	Mr. Khaled Fahd Al-Buqami		
Location :	Riyadh	Project :	Residential Villa
Sheet Size :	A3	Interior Elevations	
Scale :	1 /100	Date :	19/ 09 / 2026


Legends and Specifications

Code	Image	Type	Details

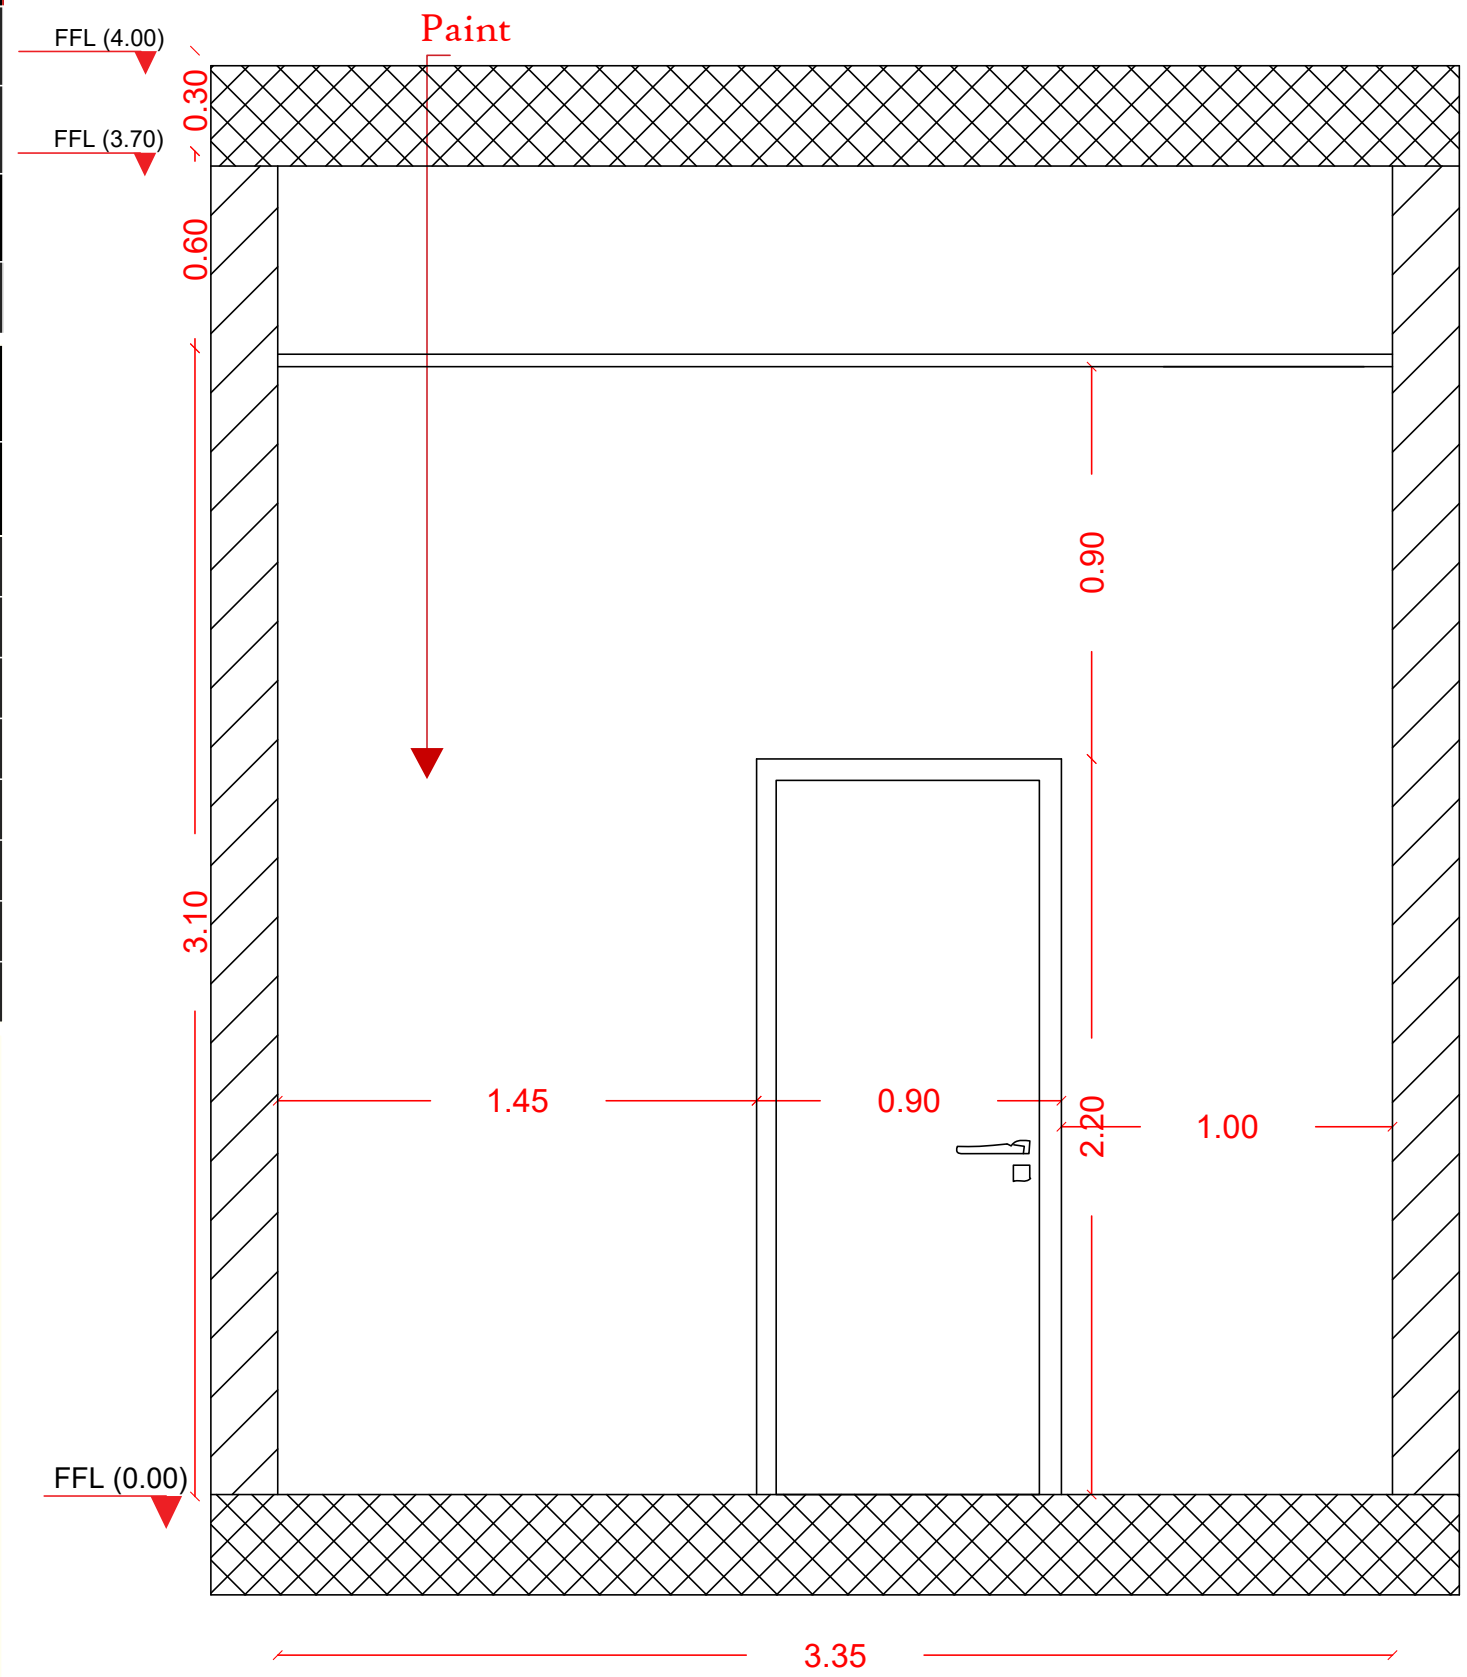

Laundry

Ground floor

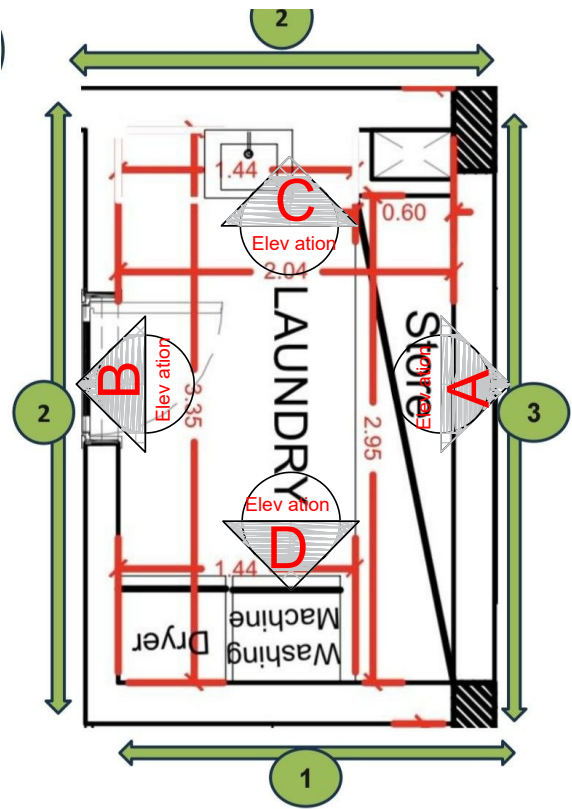



interior
design
est.





Client :	Mr. Khaled Fahd Al-Buqami		
Location :	Riyadh	Project :	Residential Villa
Sheet Size :	A3	Interior Elevations	
Scale :	1 /100	Date :	19/ 09 / 2026

Legends and Specifications

Code	Image	Type	Details

Toilet

First floor

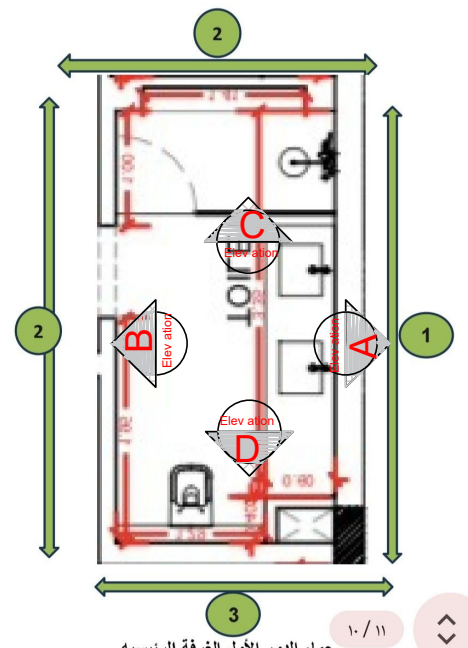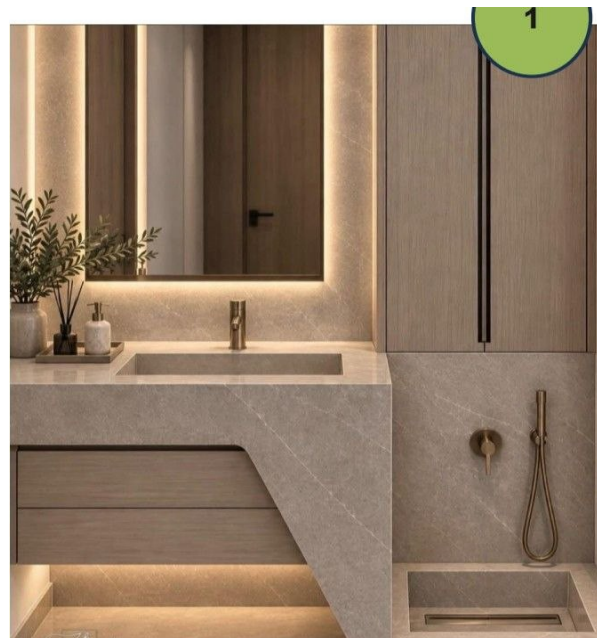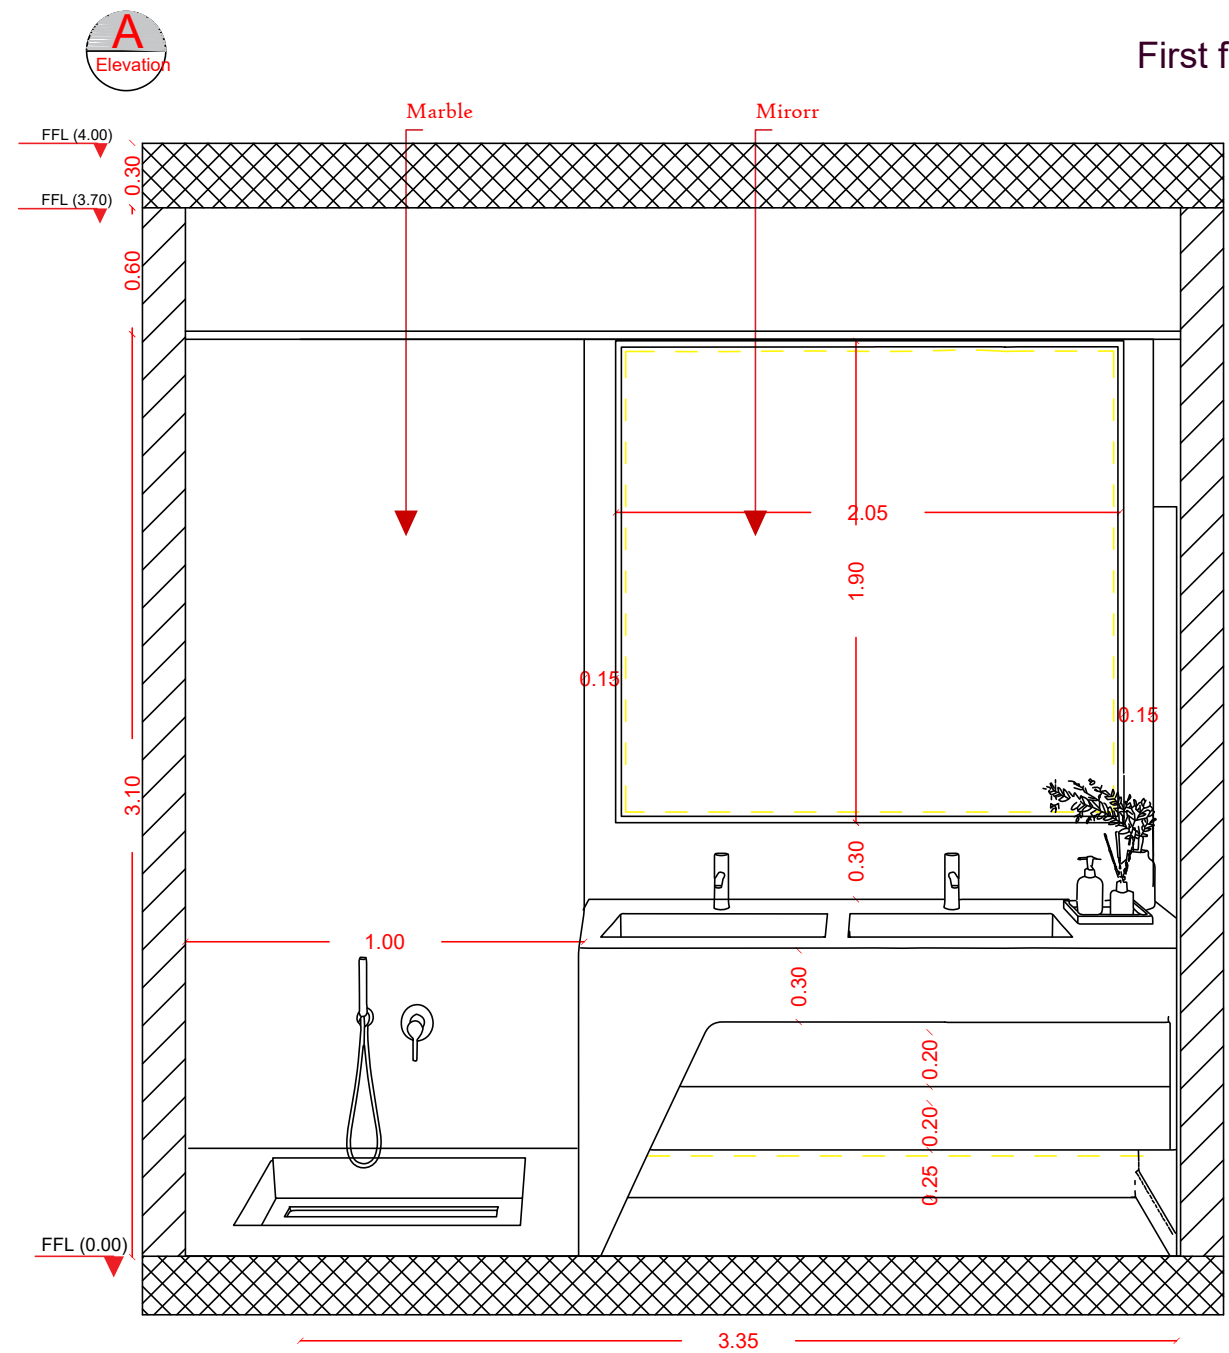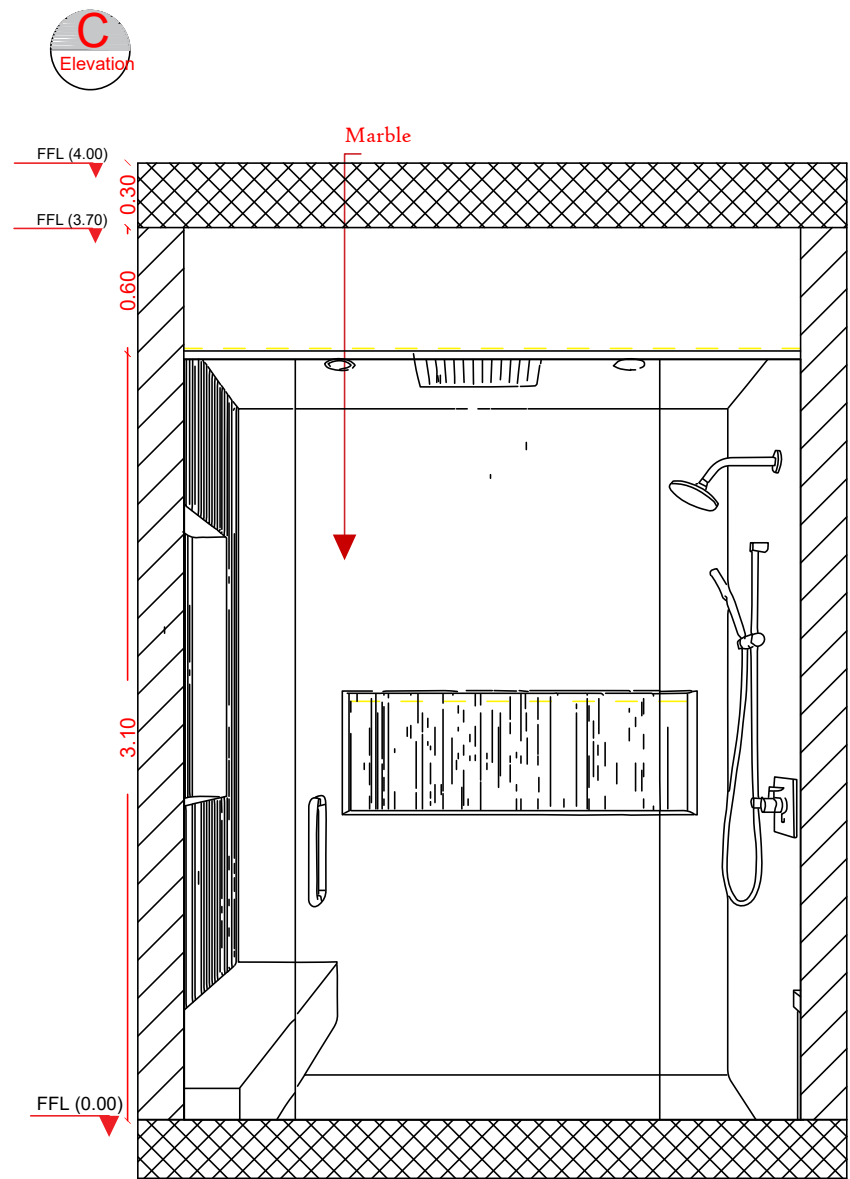





interior
design
est.

Client :	Mr. Khaled Fahd Al-Buqami		
Location :	Riyadh	Project :	Residential Villa
Sheet Size :	A3	Interior Elevations	
Scale :	1 /100	Date :	19/ 09 / 2026

Legends and Specifications

Code	Image	Type	Details

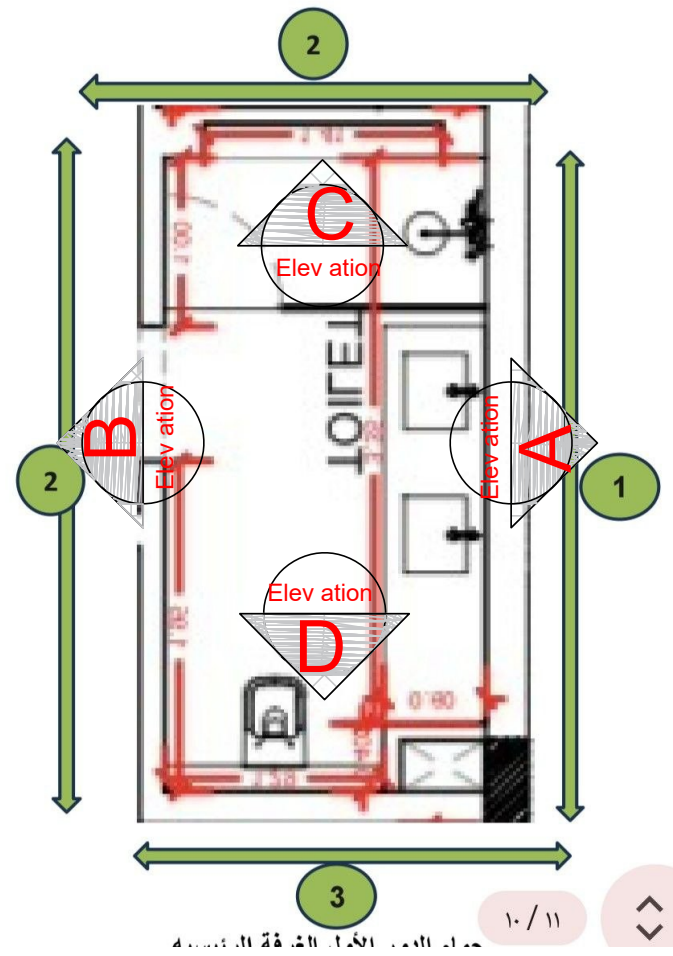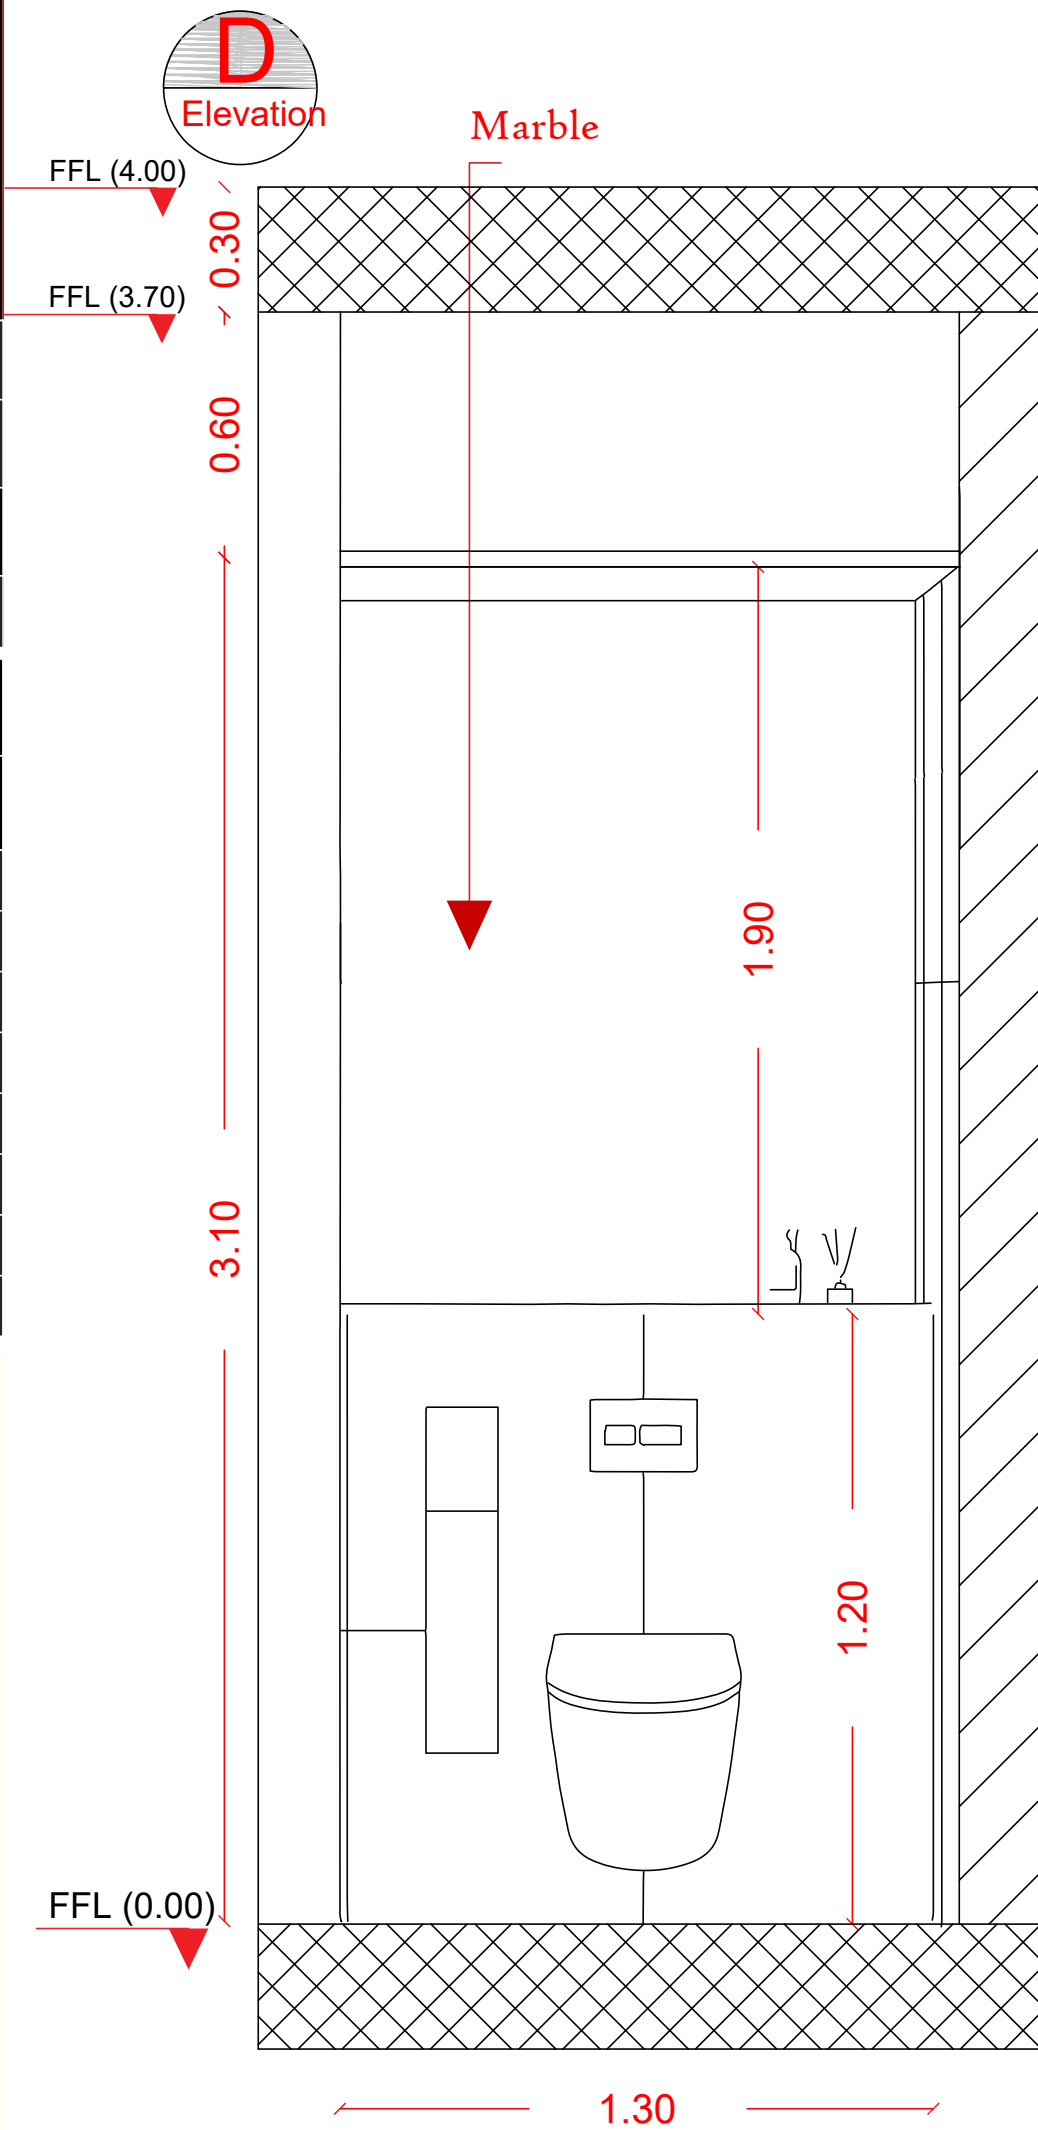

Toilet •
First floor •



Thank You

hla@mandar.sa

www.mandar.sa